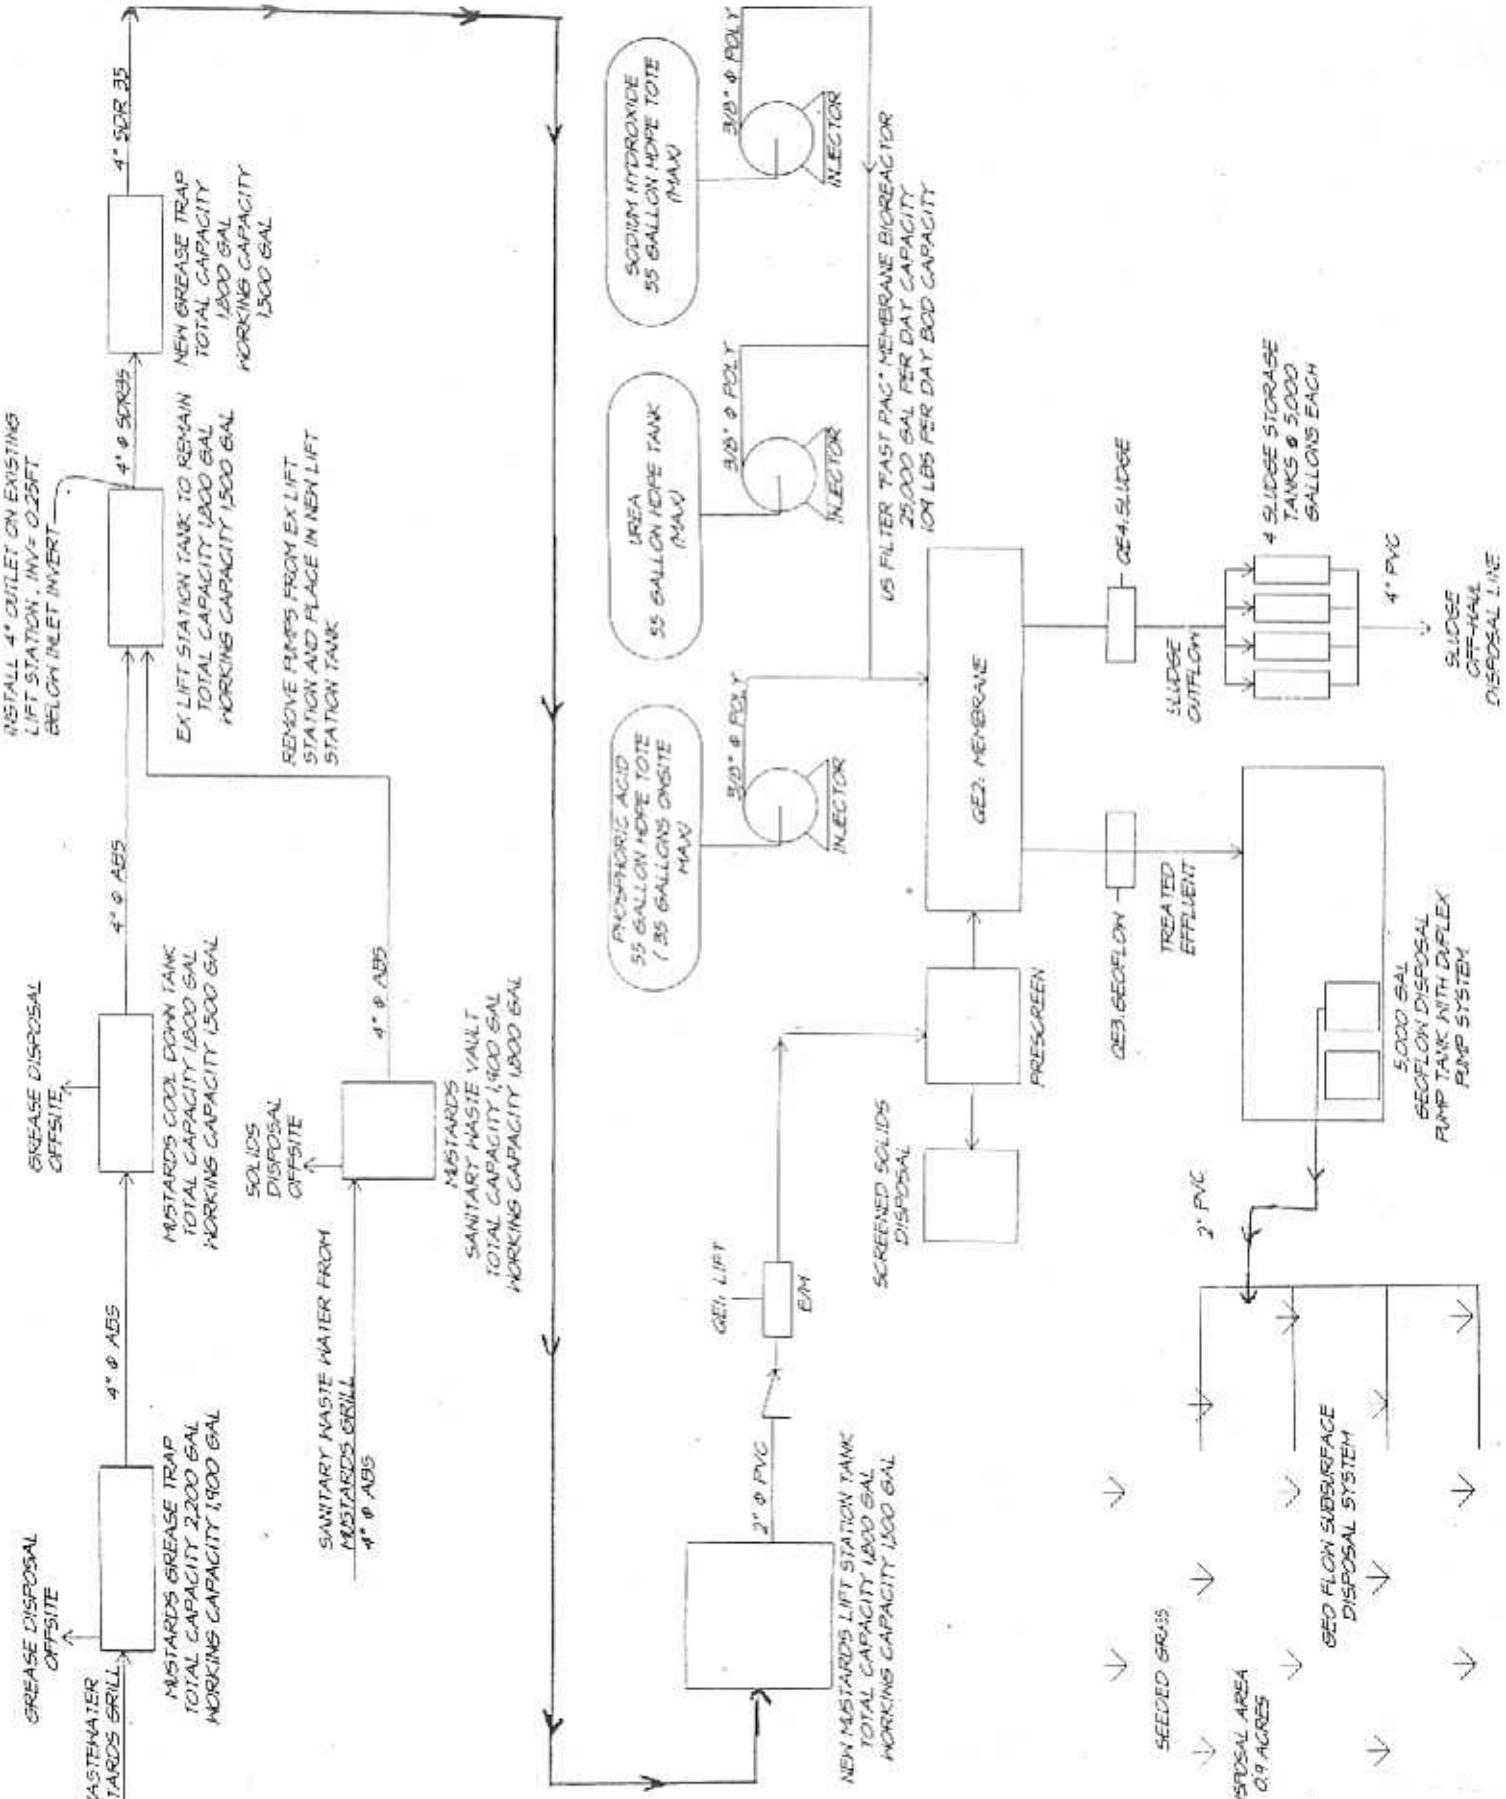

ATTACHMENT B -
MUSTARDS GRILL, WASTEWATER SYSTEM FLOW SCHEMATIC