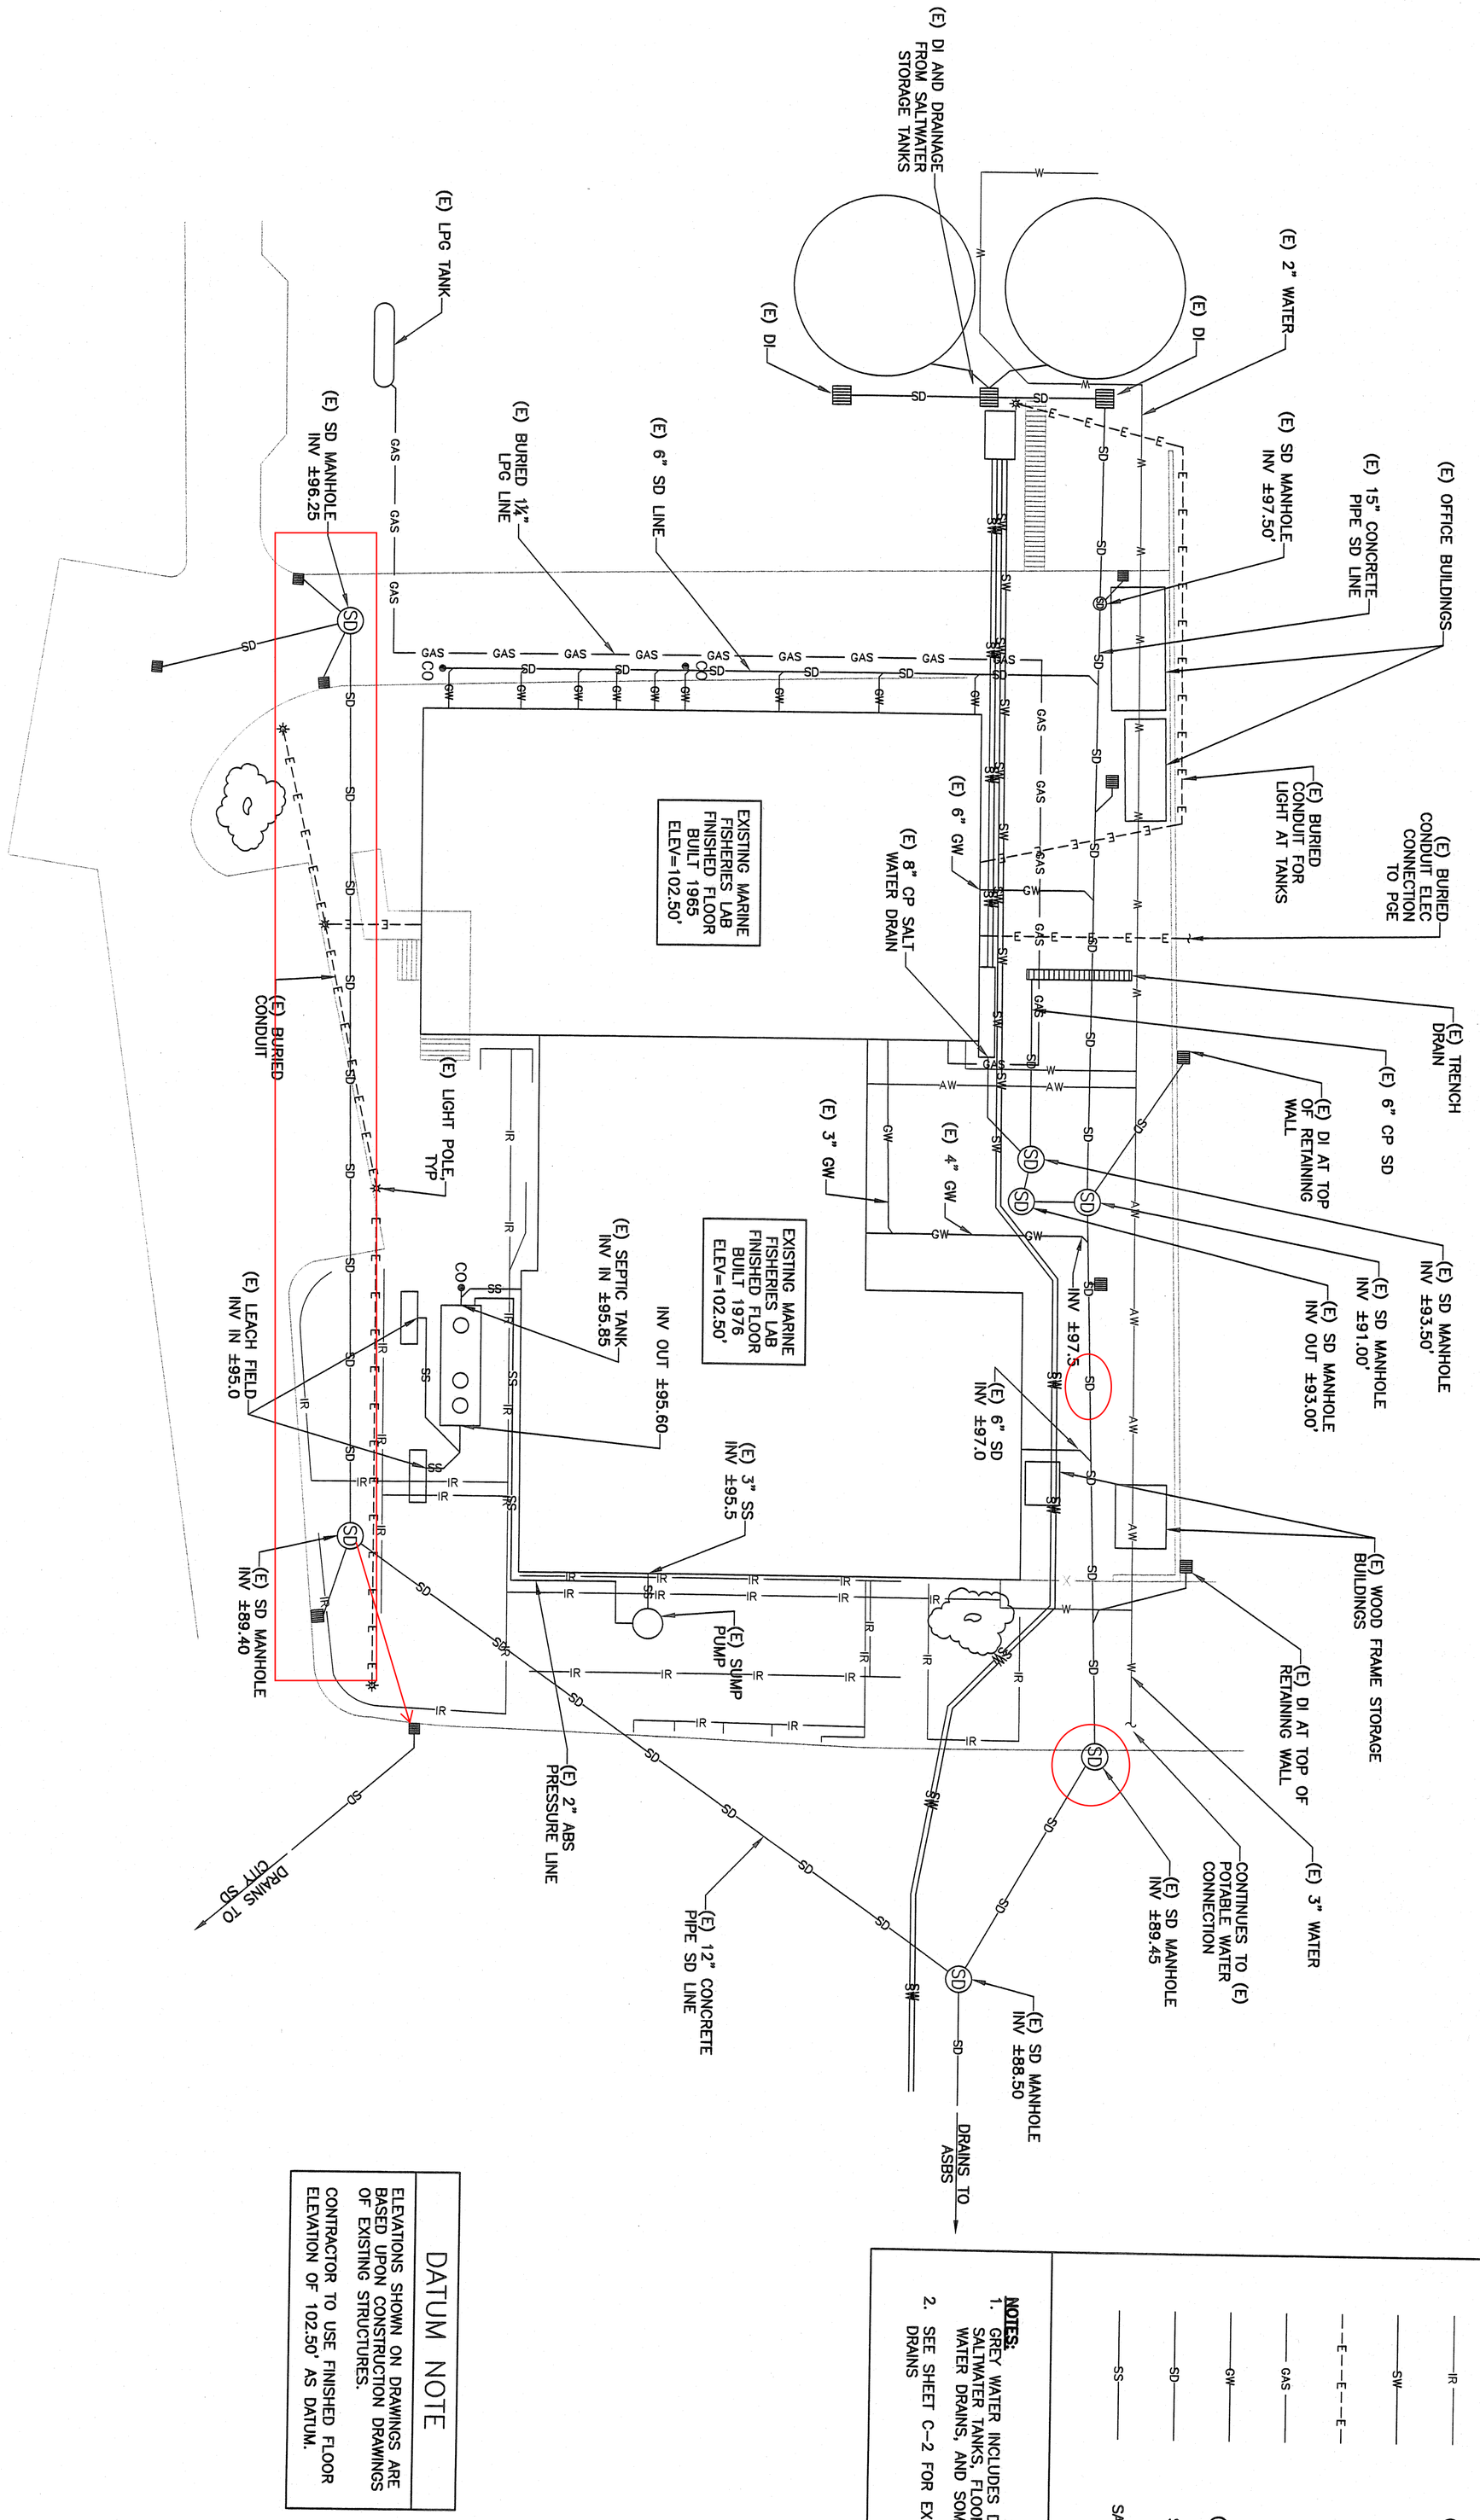

DATUM NOTE

ELEVATIONS SHOWN ON DRAWINGS ARE BASED UPON CONSTRUCTION DRAWINGS OF EXISTING STRUCTURES.

CONTRACTOR TO USE FINISHED FLOOR ELEVATION OF 102.50' AS DATUM.

LEGEND

W	POTABLE WATER
AW	ABANDONED WATER
IR	(E) IRRIGATION
SW	SALT WATER
E	ELECTRICAL
GAS	LPG
GW	GREY WATER (SEE NOTE 1)
SD	STORM DRAIN
SS	SANITARY SEWER

NOTES:
1. GREY WATER INCLUDES DRAINAGE OF SALTWATER TANKS, FLOOR DRAINS, RAIN WATER DRAINS, AND SOME SINKS
2. SEE SHEET C-2 FOR EXISTING INTERIOR DRAINS

HSU
TELONICHER MARINE LAB
CIVIL
EXISTING SITE CONDITIONS

JOB NUMBER 01502-08002
SHEET 2 OF 8
C-1

SEAL: REGISTERED PROFESSIONAL ENGINEER ALEXANDER JOSEPH CULTRERA No. C 057919 Exp. 6/30/08 CIVIL STATE OF CALIFORNIA

DES	DRN
SOG	SOG
SUPV	CHK
AJC	AJC

BAR IS ONE INCH ON ORIGINAL DRAWING
0 1"
IF NOT ONE INCH ON THIS SHEET, ADJUST SCALES ACCORDINGLY

WINZLER & KELLY
CONSULTING ENGINEERS
633 THIRD STREET
EUREKA, CA 95501-0417
PH (707) 443-8326
FAX (707) 444-8330

SUBCONSULTANT

SYM.	DESCRIPTION	DATE	APPROVED
	FINAL PLANS	05/15/08	AJC

SUBMITTALS & REVISIONS