FIGURE A-2

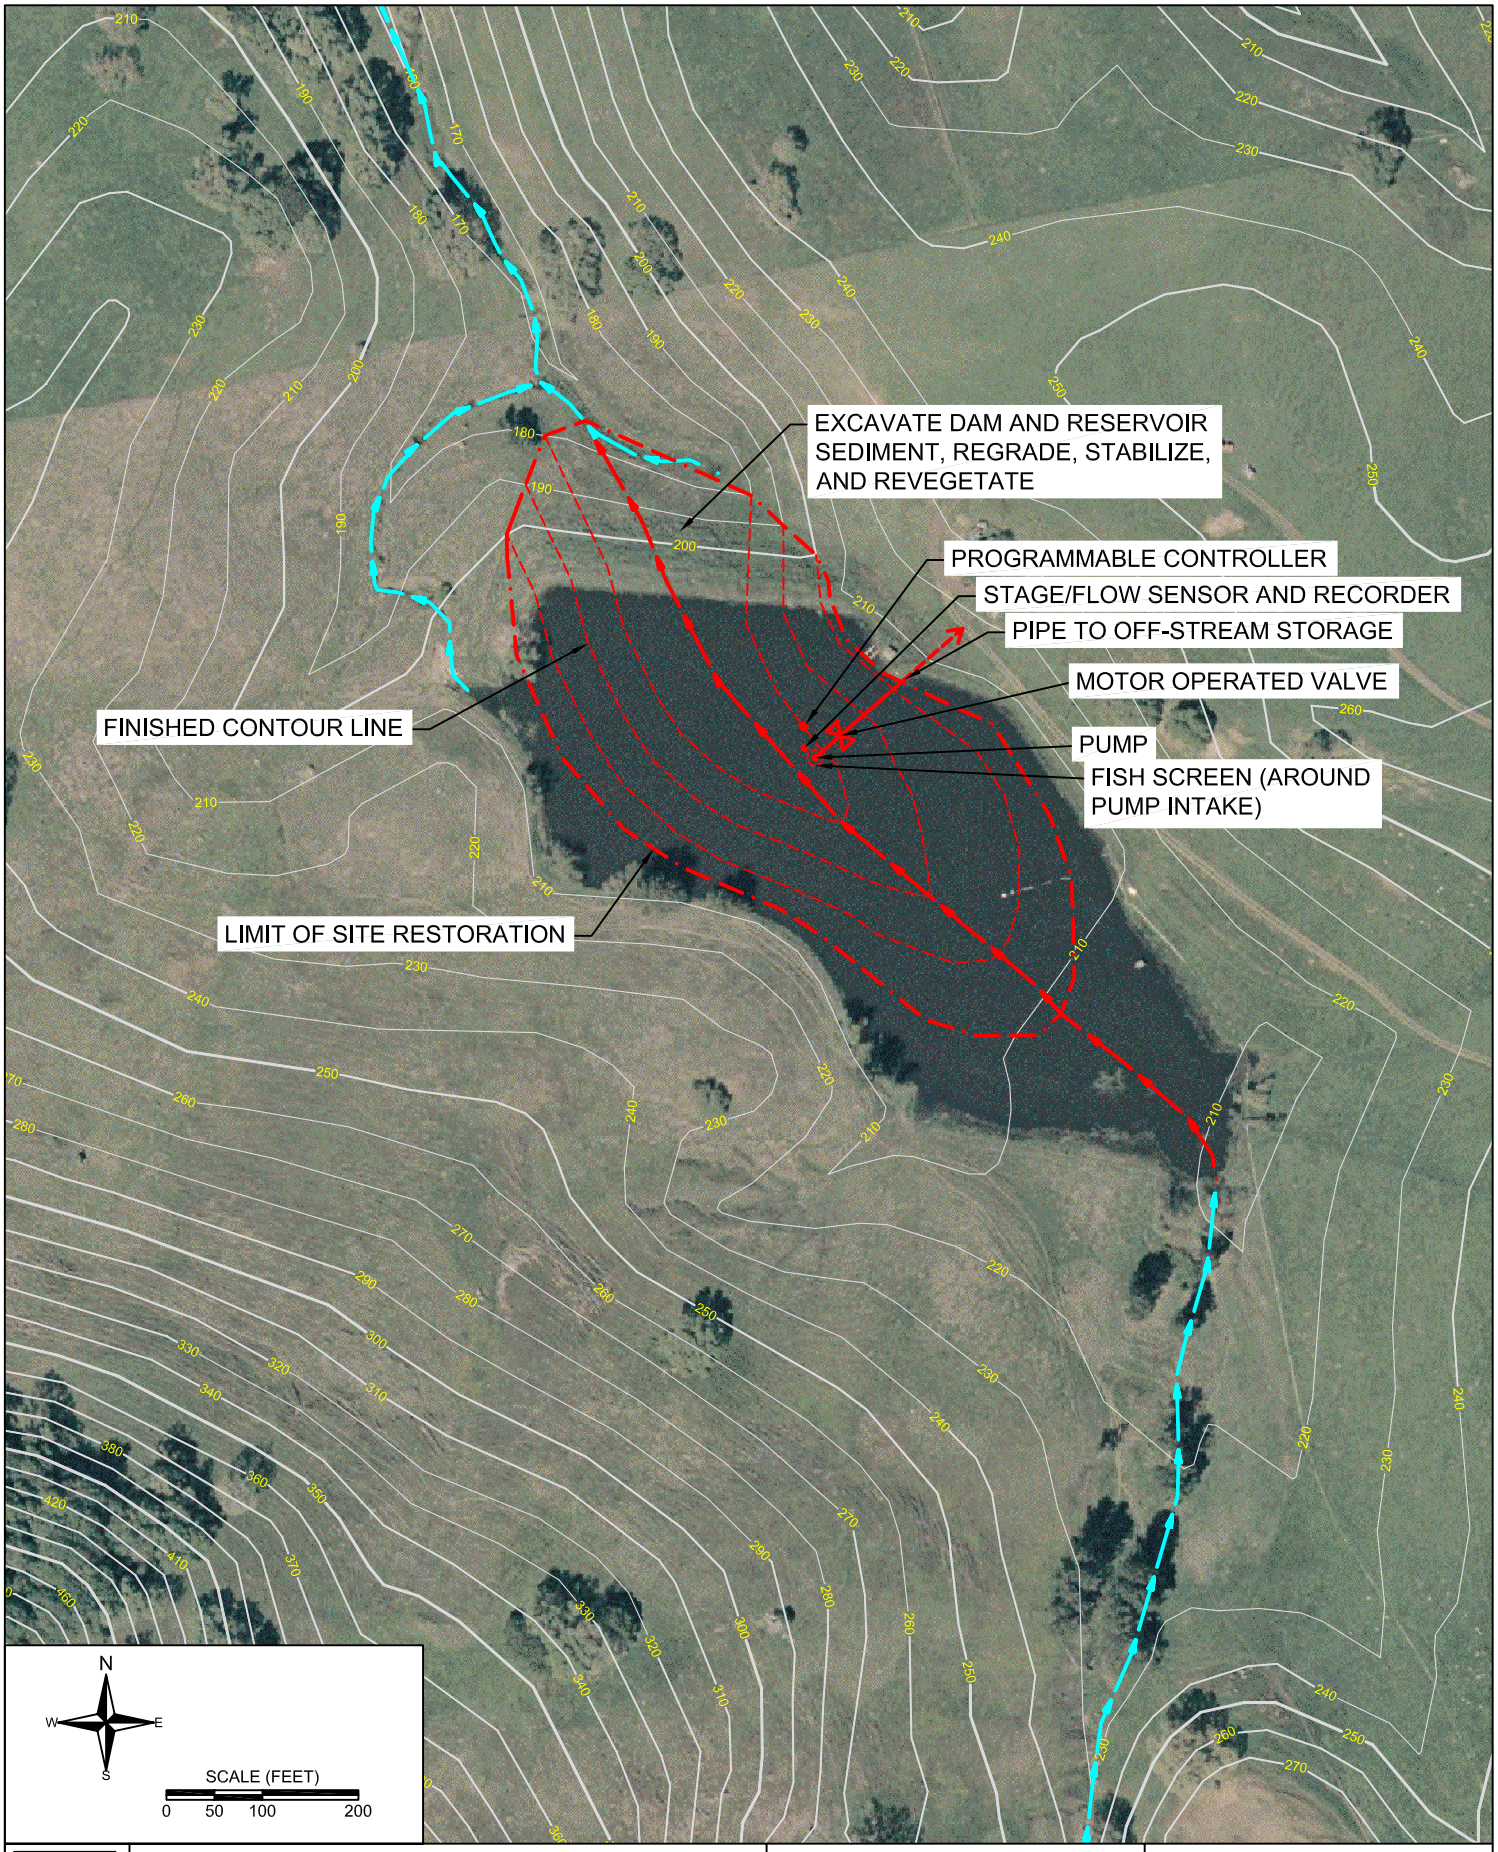

A-2

2172\CAD\A02(0622-5504-5358)dwg

STETSON ENGINEERS INC.

DAM REMOVAL AND DIRECT DIVERSION TO OFF-STREAM STORAGE - CLASS I STREAM

LARGE DAM

STORAGE = 70 AF

NOTE:
STREAM CLASS DESIGNATION IS HYPOTHETICAL FOR PURPOSES OF THIS CASE STUDY.