FIGURE A-6

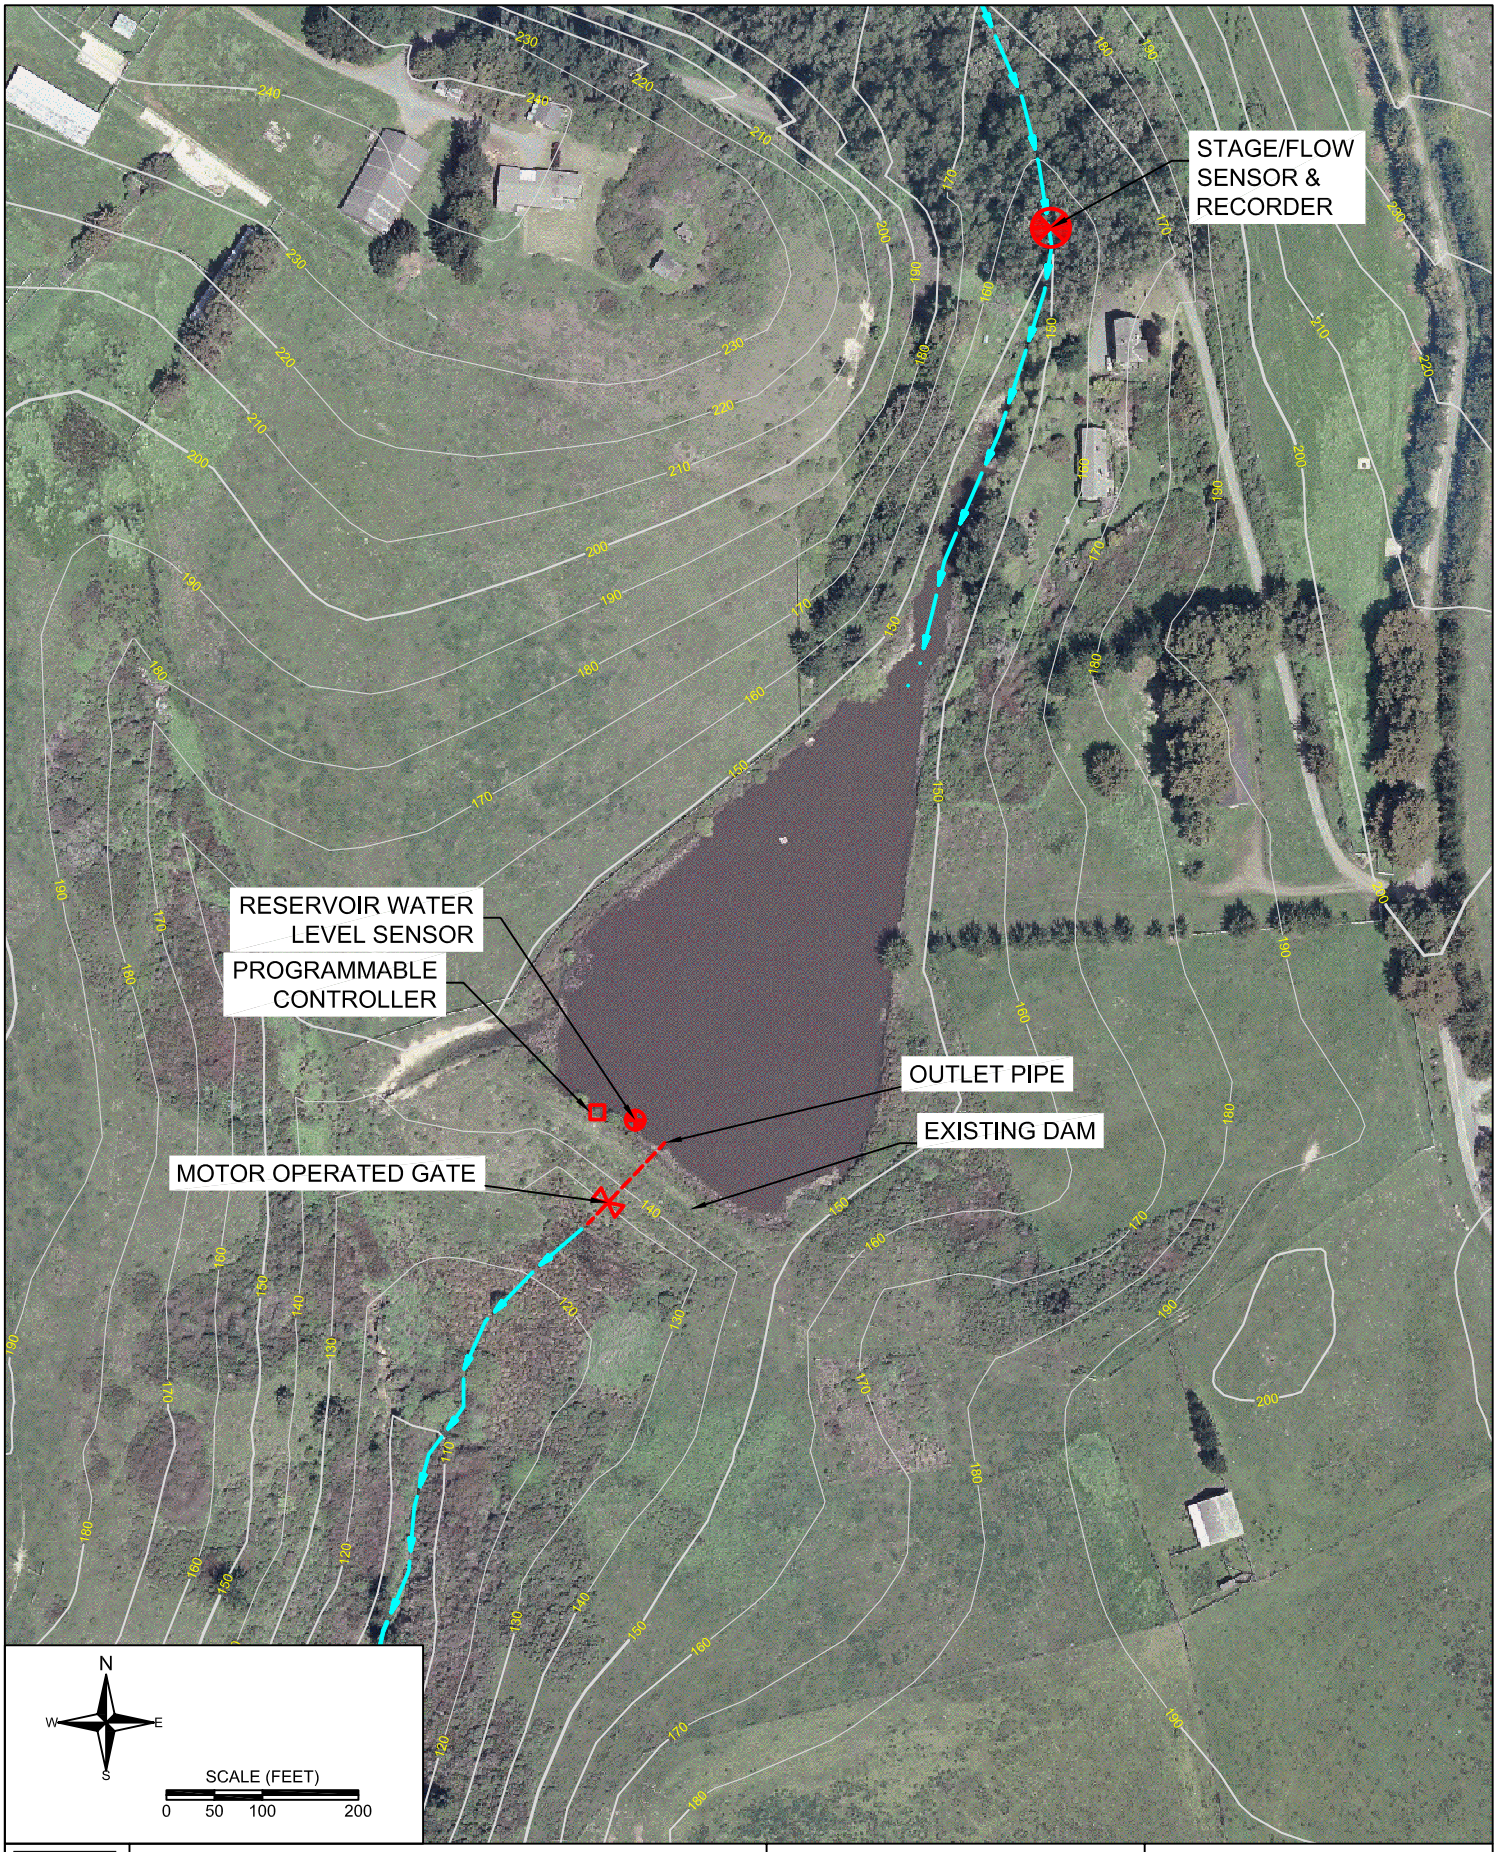

A-6

2172\CAD\A02(0622-5504-5358)dwg

STETSON ENGINEERS INC.

AUTOMATED BYPASS
CLASS II STREAM

MEDIUM DAM

STORAGE = 21.6 AF

NOTE:
STREAM CLASS DESIGNATION IS HYPOTHETICAL FOR PURPOSES OF THIS CASE STUDY.