STATE WATER RESOURCES CONTROL BOARD
DIV. OF WATER RIGHTS
SACRAMENTO
1988 SEP 27 AM 8 38

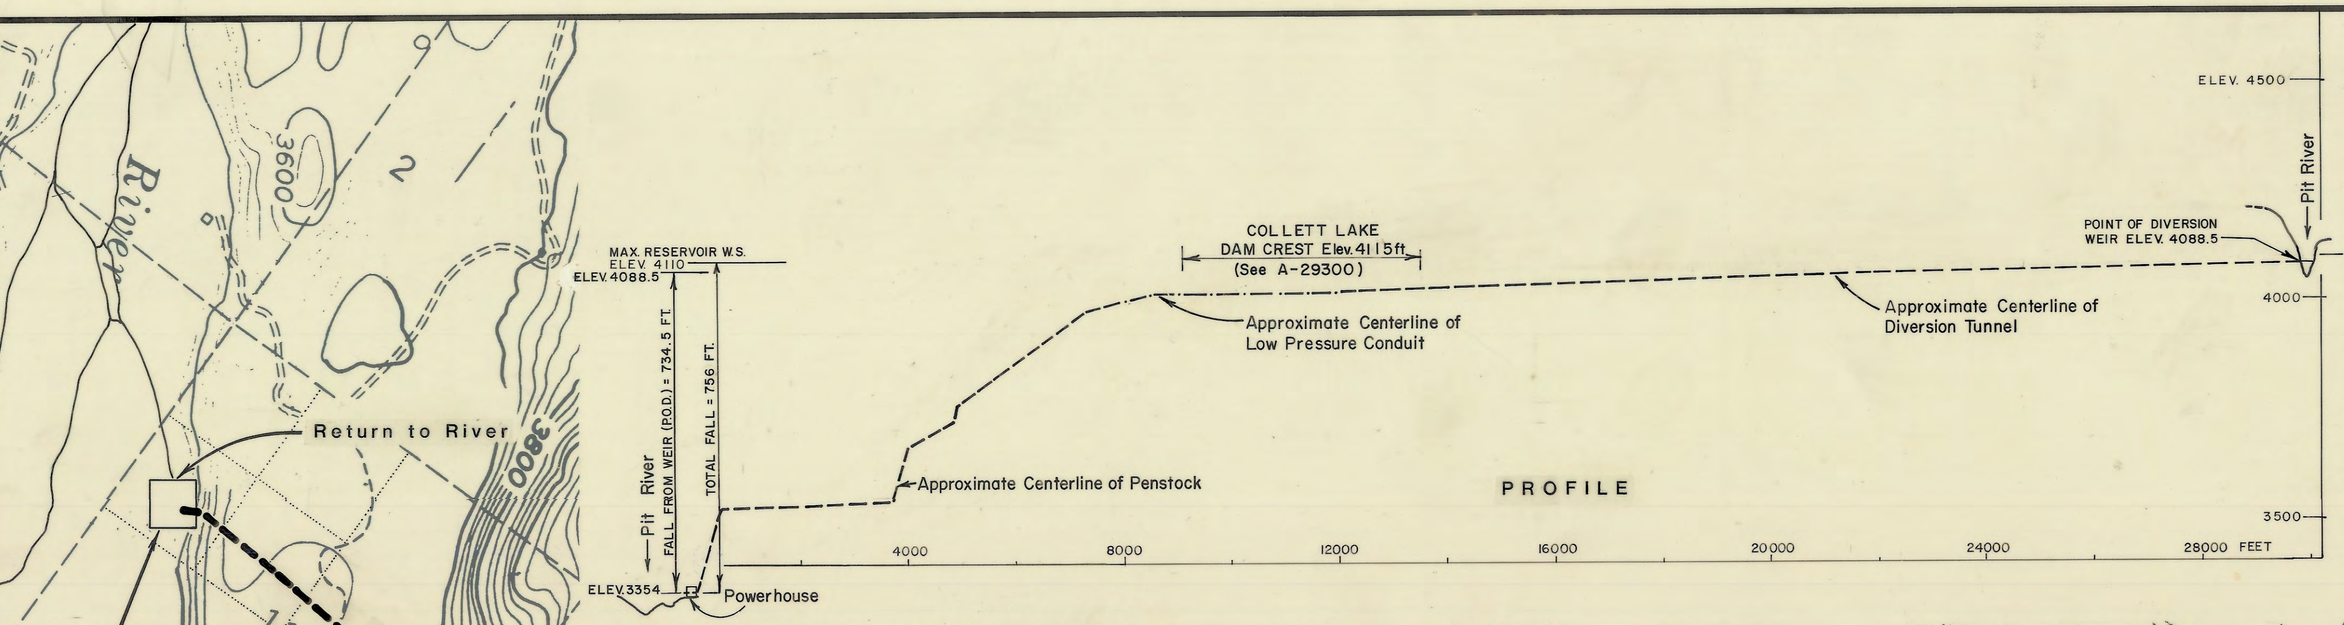

Return to River

POWER PLANT

PENSTOCK

LOW PRESSURE CONDUIT

DIVERSION TUNNEL

POINT OF DIVERSION
N. 2470 ft. and E. 2080 ft. from SW cor. Sec. 27, T37N, R7E, M.D.B.&M., within the NE 1/4 SW 1/4 Sec. 27

2080 ft.

2470 ft.

Pit River

Bob Creek

Second Butte

First Butte

North

MUCK VALLEY

PACIFIC

WESTERN

Dixie

Cinder Pit

The Round Barn

BM 4007

JEEP TRAIL

PACIFIC CREST TRAIL

T37N
T36N
R6E
R7E

Mount Diablo Base & Meridian
Lassen County, Calif

0 0.25 0.5 0.75 1
SCALE OF MILES

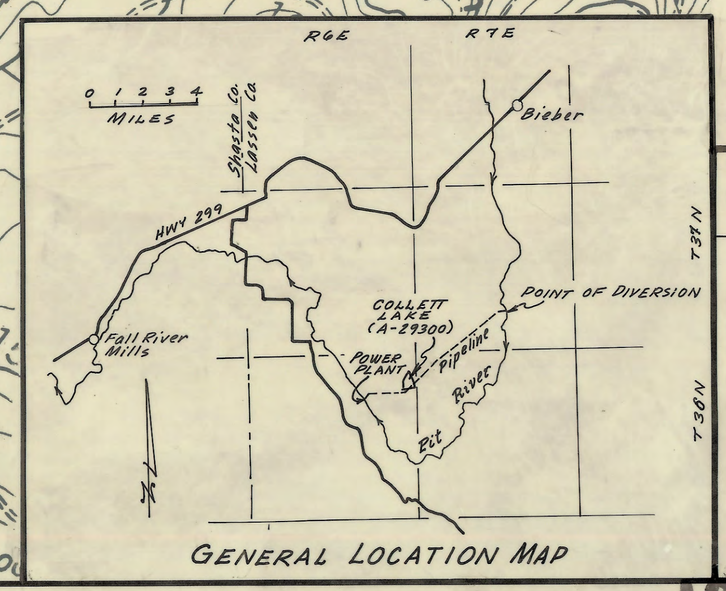

GENERAL LOCATION MAP

I, D.E. KIENLEN, 2012 H STREET, SACRAMENTO, CALIF. HEREBY CERTIFY THAT THIS MAP WAS PREPARED UNDER MY SUPERVISION ON MAY 17, 1985 BASED ON THE BIEBER, FALL RIVER MILLS, JELLICO AND LITTLE VALLEY, CALIF. U.S.G.S. 15 MIN. QUADRANGLES, TOPOGRAPHIC MAPS AND DRAWINGS BY HENNINGSON, DURHAM & RICHARDSON, ENGINEERS, DENVER, COLORADO; AND OTHER INFORMATION WHICH I BELIEVE TO BE ACCURATE; AND THAT IT CORRECTLY REPRESENTS THE WORKS DESCRIBED IN THE ACCOMPANYING APPLICATION, THE POINT OF DIVERSION, AND THE STREAMS IN THE IMMEDIATE VICINITY.

D.E. Kienlen
ENGINEER NO. 12368

REGISTERED PROFESSIONAL ENGINEER No. 12368 CIVIL STATE OF CALIFORNIA
D.E. Kienlen 3-31-89

THE PIPELINE ALIGNMENT AND PROFILE WERE REVISED ON JULY 2, 1985.

D.E. KIENLEN

THE COLLETT LAKE DAM LOCATION (ON THE PROFILE) & A GENERAL LOCATION MAP WERE ADDED ON AUG. 6, 1985.

D.E. KIENLEN RE 12368

MALACHA POWER PROJECT, INC.
Fall River Mills, California

MAP TO ACCOMPANY APPLICATION NO. 28465

2WCRMWD
DIV. OF WATER RIGHTS
FEB WA 53 AM 8 15
SACRAMENTO
2WCRMWD
DIV. OF WATER RIGHTS

A29300 A 28465